Estimate for the work of providing and laying of 150mm dia
DI water supply line at 1st stage yaseen nagar coming under HBR service station of AEE E-2-1 Sub Division.

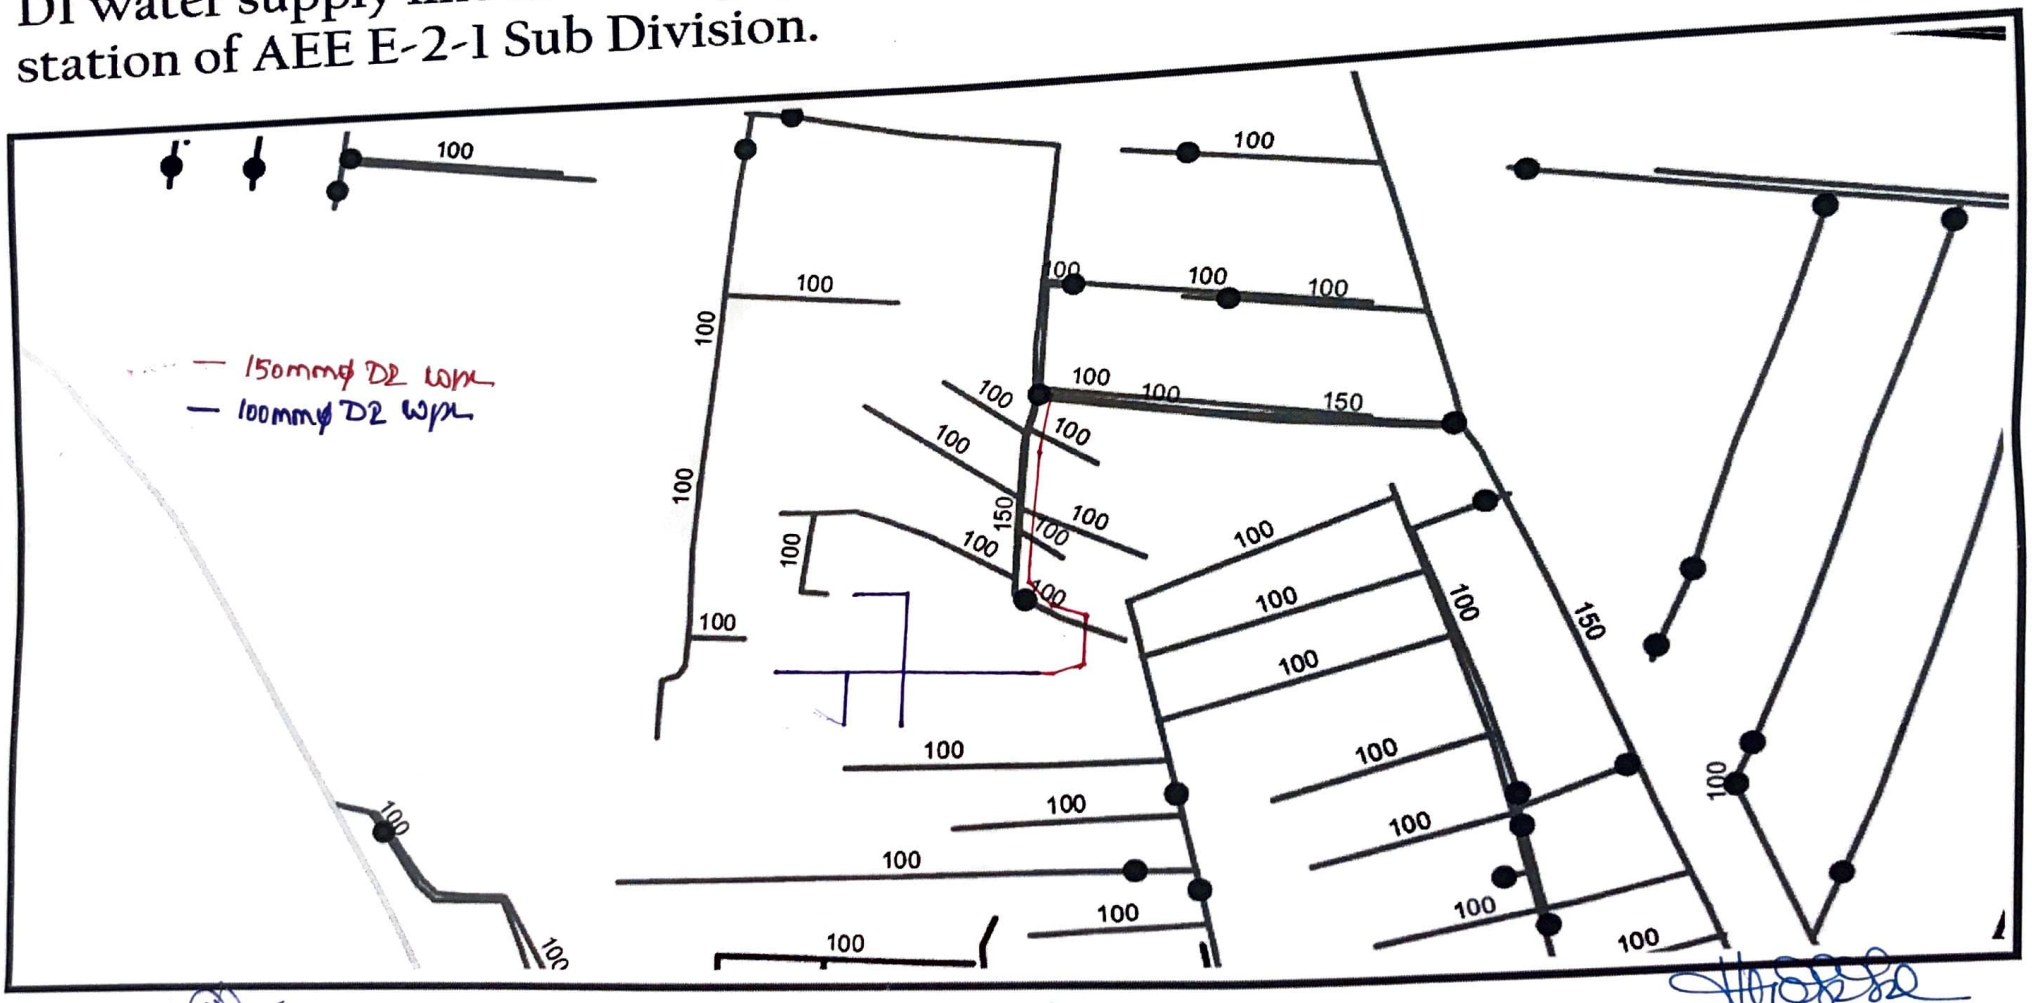

AE (HBR)

AEE E21

EE E2

Estimate for the work of providing and laying [illegible] 100mm dia DI water supply line at 1st stage yaseen nagar coming under HBR service station of AEE E-2-1 Sub Division.

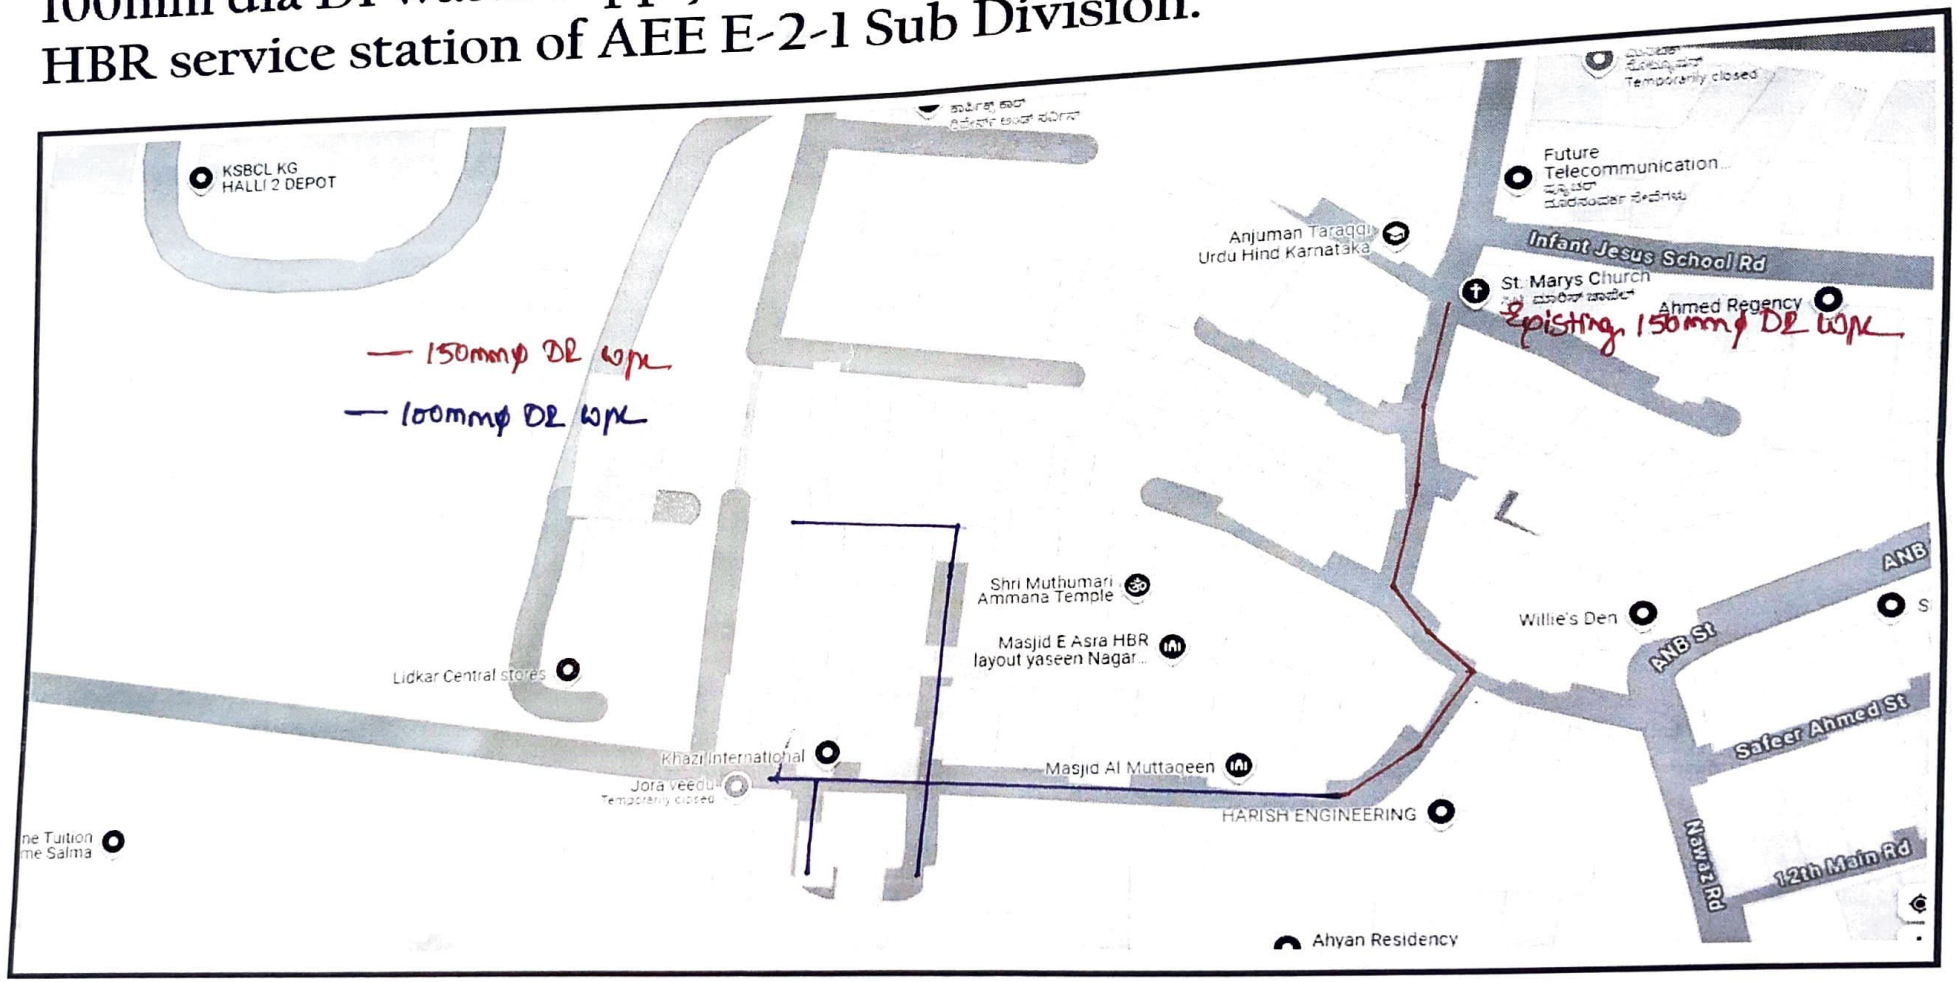

AE (HBR)

AEE E21

EE E2